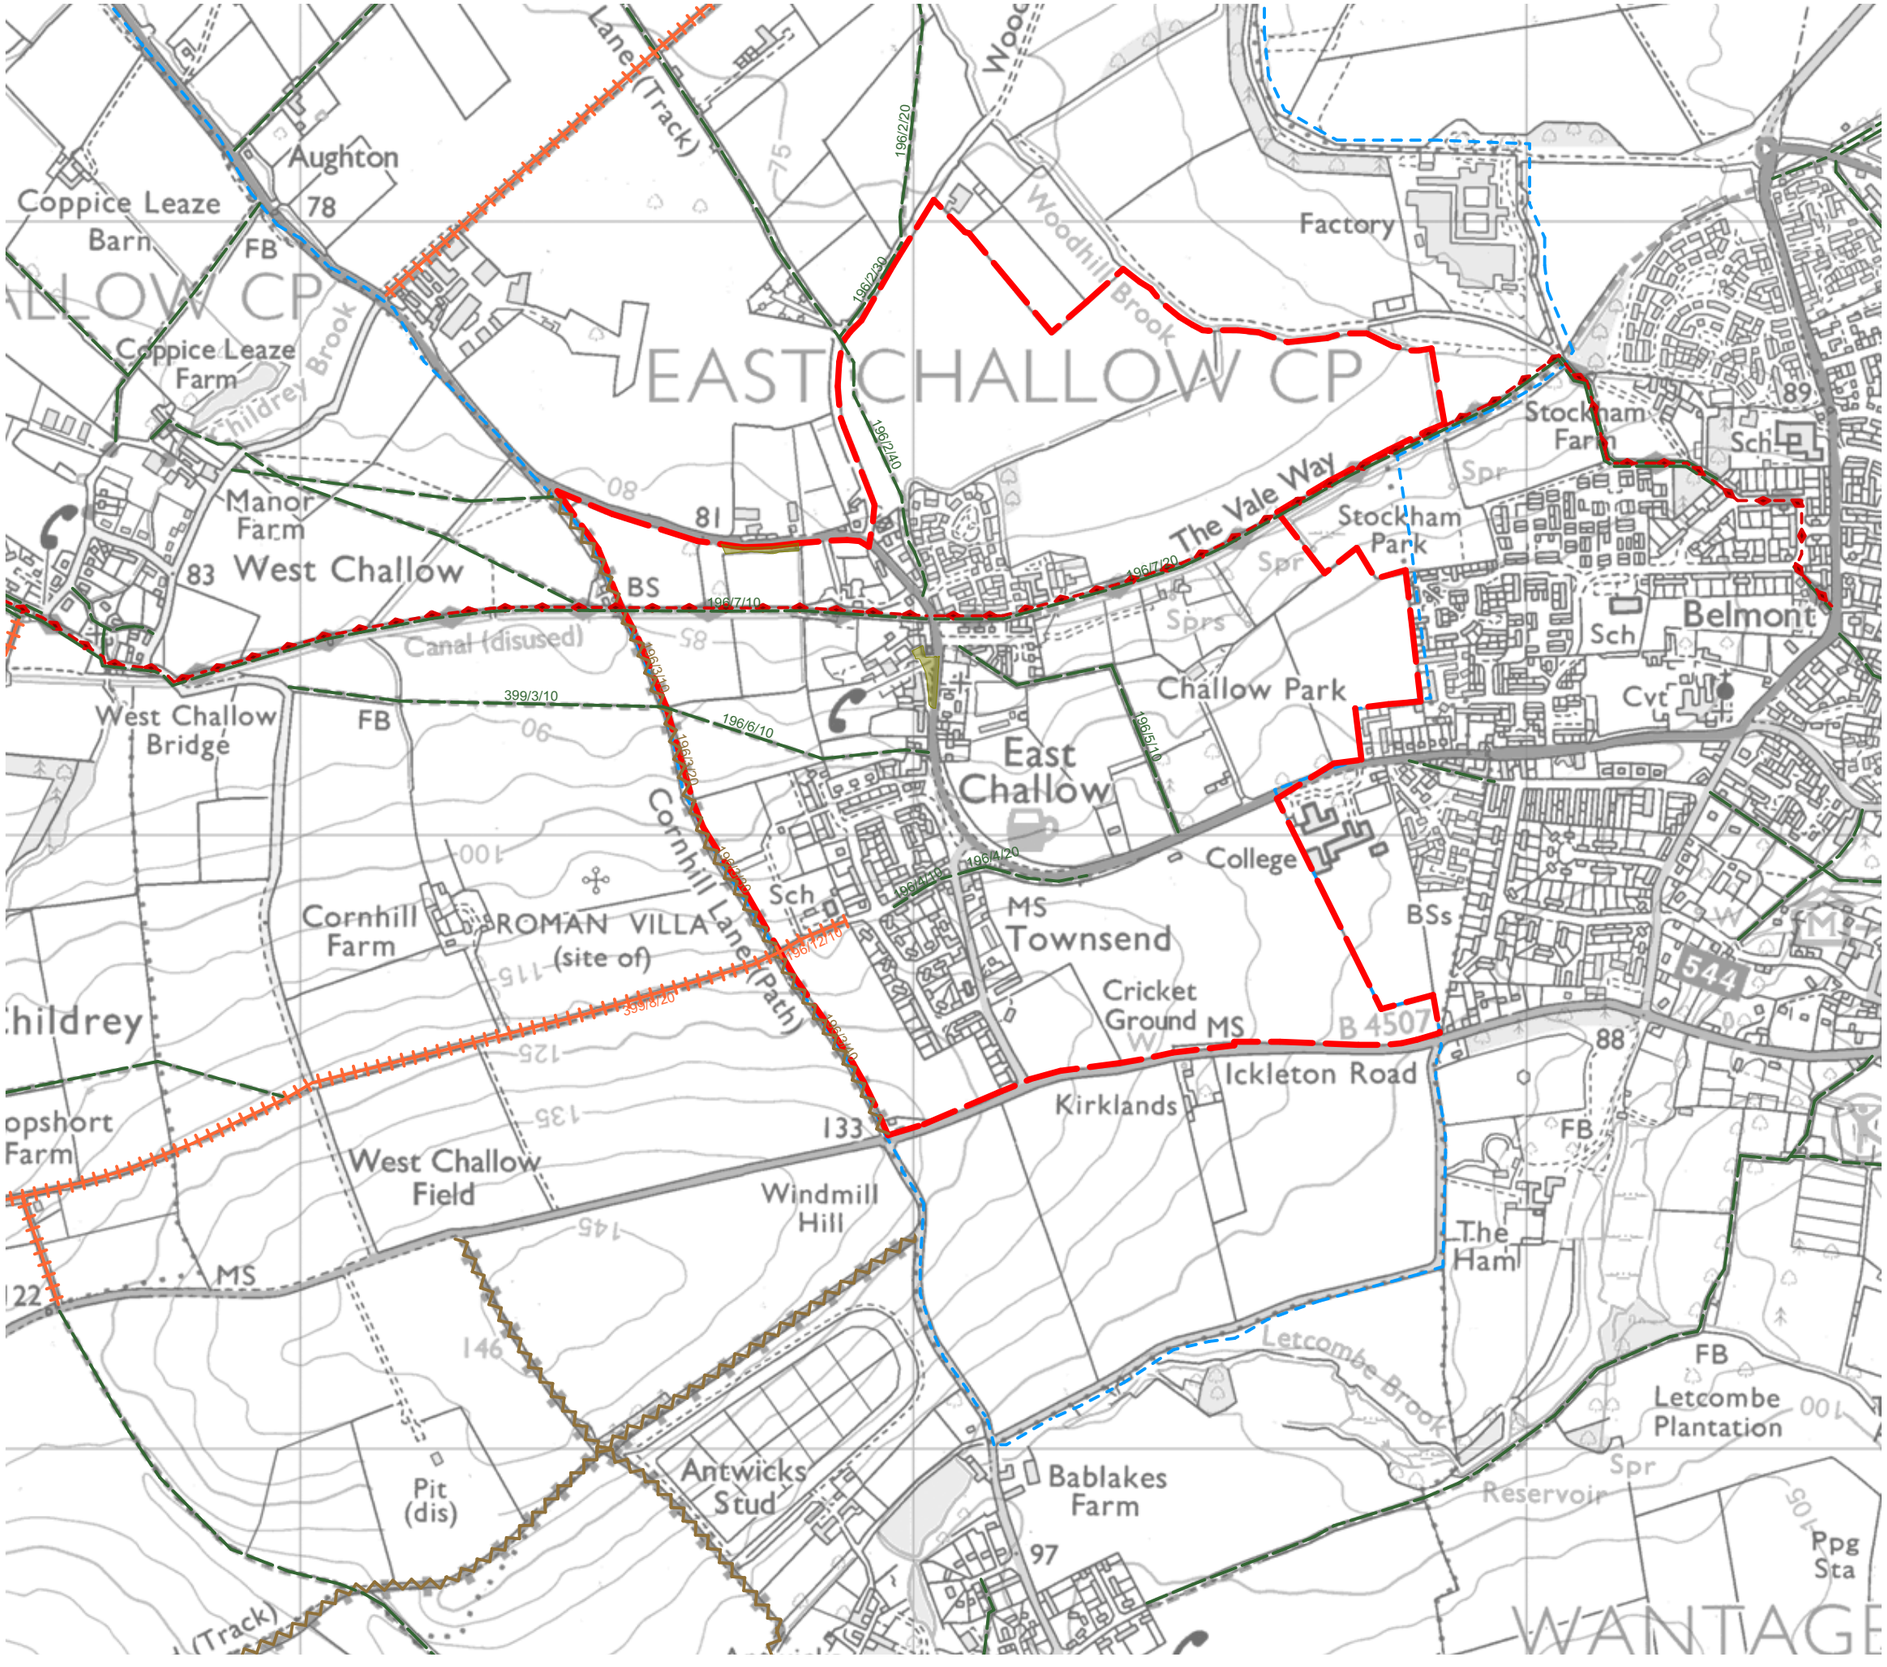

KEY:

- Extent of Study Area
- EC Neighbourhood Plan Boundary
- Countryside and Rights of Way Act 2000 land and Registered Commons
- Byway Open to all Traffic
- Bridleway
- Public Footpath
- Promoted Long Distance Routes

Rev~ First Issue 15.01.2018

Portus+Whitton
landscape architects

Portus+Whitton LLP
58 Ashcroft Road Cirencester
Gloucestershire GL7 1QX
T. 01285 644335 F. 01285 644336
E. contact@portusandwhitton.co.uk

client: East Challow Parish Council						
project: East Challow Neighbourhood Plan						
drg: Public Access Plan						
scale	scale at size	date	project no.	prefix	drg no.	rev
1:10,000	A3	Jan '18	1563	L	3	~
purpose of issue: INFORMATION						